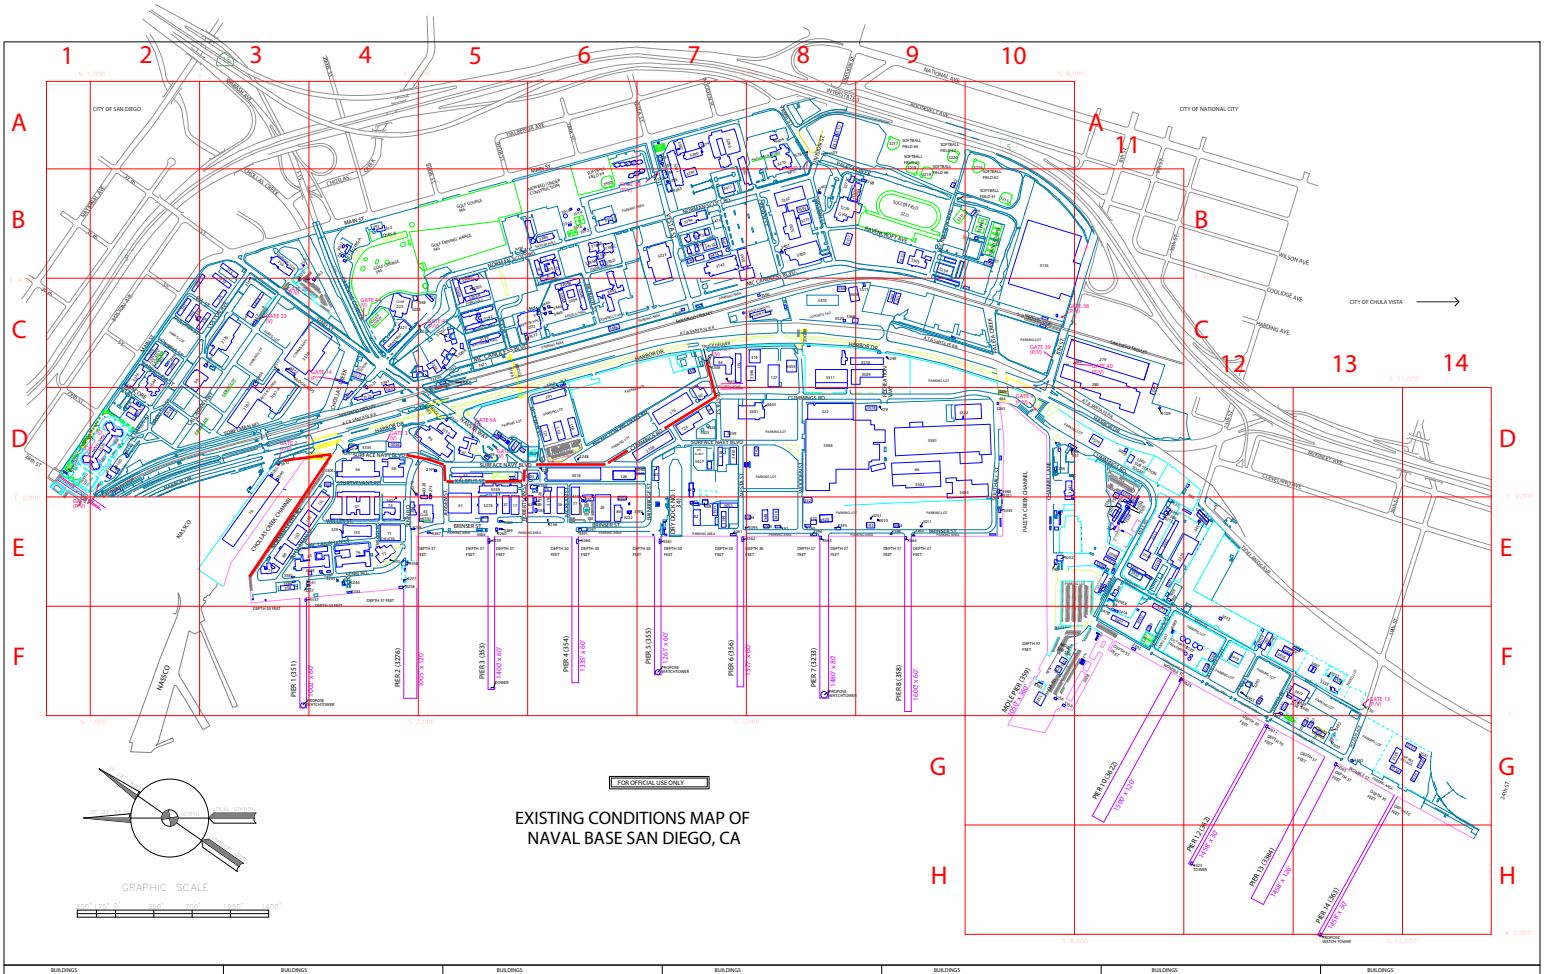

EXISTING CONDITIONS MAP OF
NAVAL BASE SAN DIEGO, CA

BUILDINGS			BUILDINGS			BUILDINGS			BUILDINGS			BUILDINGS			BUILDINGS			BUILDINGS		
NO.	AREA	USE	NO.	AREA	USE	NO.	AREA	USE	NO.	AREA	USE	NO.	AREA	USE	NO.	AREA	USE	NO.	AREA	USE
5A	E-11	ANNEX	3011	F-12	SWITCHING STATION	3232	G-8	NAVY MUSEUM	3338	G-9	CONVENTION CENTER	3426	B-5	SOFTBALL FIELD #4	3533	B-9	MWR STORAGE BLDG			
8B	E-11	ANNEX	3012	C-3	ADMIN (SPAWAR)-SSCSD	3234	B-9	AUTOMOTIVE HOBBY SHOP	3340	B-9	CONCRETE SWIMMING POOL	3427	B-5	SOFTBALL FIELD #5	3534	B-9	TRAINING FACILITY (ETC)			
9B	E-11	ANNEX	3013	C-3	ADMIN OFFICE	3235	B-9	AUTOMOTIVE/MOTORCYCLE HOBBY SHOP	3341	B-9	NAVY LODGE (TEMPORARY QTRS)	3430	B-6	SOFTBALL FIELD #6	3535	C-11	SEABEE MUSEUM & SPECIAL SHOP ZONE 2			
12	D-5	NAVAL ENL PNT/SMA	3014	F-12	SUBSTATION D	3235A	D-2	NEXTWAVE NO.1 MEDICAL STRG	3342	B-9	SWIMMING POOL & BATHHOUSE	3431	C-5	PUBLIC TOILET	3536	C-14	SEABEE WAREHOUSE			
29	D-5	NAVAL SURFACE WARFARE CENTER	3015	C-4	SWITCHING STATION N	3235B	D-2	NEXTWAVE NO.2 MEDICAL STRG	3343	C-4	PUTTING GREEN/GOLF	3432	C-1	COVERED BUSSHING STORAGE AREA	3537	C-14	SEABEE MAINTENANCE SHOP			
29	D-5	NAVSEA/SENTRY HOUSE (GATE 6)	3030	C-4	ADMIN OFFICE (DODC)	3237	D-2	HANDBALL COURTS (32nd ST.)	3344	C-4	TENNIS COURTS	3433	C-8	POSTSERVICE TENDER RECEIVING FACILITY	3538	C-13	CBU 427 MAINT. SHOP			
37	E-5	ADMIN/SIMA	3031	C-4	ADMIN OFFICE (SPAWAR) SUBPAC	3239	D-2	HANDBALL COURT-VESTA ST	3345	C-4	TENNIS COURTS	3434	C-5	PUBLIC TOILET	3539	C-13	CBU 427 MAINT. SHOP			
37	E-5	OUTSIDE MACHINE & DIESEL REPAIR SHOP	3040	D-6	PWC ADMIN OFFICE	3240	D-2	HANDBALL COURT	3346	C-4	TENNIS COURTS	3435	C-5	PUBLIC TOILET	3540	C-14	CBU 427 SHED			
52	E-5	CLUB METRO (ENLISTED CLUB)	3041	D-6	PWC ADMIN OFFICE	3241	E-4	SHOWER AND LOCKER BLDG.	3347	C-4	TENNIS COURTS	3436	C-5	MILITARY INFO. CENTER	3541	C-14	CBU 427 SHED			
52	E-5	FIRE FIGHTING TRAINING-FIRE STATION	3042	F-12	PWC ADMIN, UTILITY & SHOP	3244	E-4	SHOWER AND LOCKER BLDG.	3348	C-4	TENNIS COURTS	3437	D-13	MWR	3542	C-11	OASIS			
55	E-5	OFFICES-CLASSRMS-WAREHSE	3043	F-12	FLUME STATION	3245	E-4	SHIP WASTE WATER PUMP STA.	3349	C-4	TENNIS COURTS	3438	D-13	PICNIC CANOPY "B" (PIER PARK)	3543	C-11	SUPE BUILDING			
56	D-4	ADMINISTRATION BLDG	3050	C-11	SHIP STORAGE	3246	D-3	SHIP WASTE WATER PUMP STA.	3350	B-6	FIRE STATION	3439	D-7	PICNIC CANOPY (McDONALDS)	3544	D-2	PWC WELCOME CENTER			
61	E-4	ENL MESS HARBACKS W/O MESS	3051	D-11	LOUNGE/LOCKER ROOM	3247	D-6	SHIP WASTE WATER PUMP STA.	3360	D-6	FIRE STATION	3440	D-6	PICNIC CANOPY (GALLEY)	3545	C-12	ENG WORKSHOP/EXCHANGE			
68	D-4	AFLOAT TRAINING GROUP HQ	3052	B-3	WATER TREATMENT PLANT	3248	D-6	SHIP WASTE WATER PUMP STA.	3361	F-10	ELECTRICAL SUBSTATION	3441	C-6	PICNIC CANOPY "A"(GALLEY)	3546	C-8	SUPSHIP WAREHOUSE			
69	E-5	INSIDE MACHINE SHOP (SMA)	3053	D-8	PWC NAVMAT COMPUTER TRNING BLDG	3249	D-6	SHIP WASTE WATER PUMP STA.	3362	E-9	SEC/ENTRY - SONGLILY HALL	3442	C-6	PICNIC CANOPY "C"(GALLEY)	3547	C-11	CONCRETE SUPPORT SHED			
82	E-6	COAST GUARD ASR	3059	D-8	1ST LT STORAGE	3251	E-9	SHOWER AND LOCKER BLDG.	3363	D-6	SNACKWAGON/COFFEE HOUSE	3443	C-6	PICNIC CANOPY "D"(GALLEY)	3548	C-11	TRAINING TRAILER			
85	D-5	AUTOMATED DATA (DODC)	3060	D-8	LOUNGE/LOCKER ROOM	3252	E-10	SHOWER AND LOCKER BLDG.	3364	D-6	GATE HOUSE 5A	3444	C-6	PICNIC CANOPY "E"(GALLEY)	3549	F-10	ENG STORAGE WAREHOUSE			
71	E-4	THEATRE	3069	E-4	CHLORINATE BLDGS-SWIM POOL	3255	D-3	SEWER LIFT STATION	3447	D-5	ADMIN SUPPORT BLDG (DRMO)	3445	C-3	QUICKEE LUBE SHOP	3550	F-12	ENG STORAGE WAREHOUSE			
73	E-4	ADMINISTRATION OFFICES	3070	E-4	RECFTN CTR-HAPWAY SFT	3256	E-3	STEAM PRESS REDUCTION STA.	3449	C-8	SCRAP WAREHOUSE (DRMO)	3446	C-3	PUBLIC TOILET	3551	F-12	HAZARDOUS WASTE FACILITY			
73	E-3	PWC FACTEAM	3071	E-4	FUEL OIL PUMP HOUSE (UNDERGROUND)	3257	E-3	STEAM PRESS REDUCTION STA.	3450	C-8	CONCRETE STORAGE RING (DRMO)	3447	C-6	PICNIC CANOPY "C"(GALLEY)	3552	C-5	LAUNDROMAT			
74	E-3	SECURITY PORT / BASE POLICE	3072	E-4	SHOP STORAGE	3259	E-4	STEAM PRESS REDUCTION STA.	3451	C-9	MAG. STORAGE (DRMO)	3448	C-6	PICNIC CANOPY "D"(GALLEY)	3553	A-8	HELP MATERIAL STORAGE			
75	D-6	ADMIN OFFICE (COMPHRGRU 3)	3084	E-11	MATL'S BLDG (FRT'G OUT & SUPPLY CTR)	3260	E-5	STEAM PRESS REDUCTION STA.	3452	C-9	UTILITY ENCLOSURE	3449	C-6	PICNIC CANOPY "E"(GALLEY)	3554	A-8	HAZMAT CENTER			
77	E-6	FLEET TECHNICAL SUPPORT CENTER, PACIFIC	3085	E-11	MATL'S BLDG (FRT'G OUT & SUPPLY CTR)	3262	E-9	STEAM PRESS REDUCTION STA.	3453	C-9	PERSONAL PROPERTY ADMIN. BLDG	3450	F-12	LAUNDROMAT	3555	C-3	GATE 3A 32nd STREET TROLLEY STATION			
77	E-6	REPAIR / ADMINISTRATION BLDG (SUPSHIP)	3121	D-4	AUTO SERVICE OFFICE	3263	E-10	STEAM PRESS REDUCTION STA.	3454	C-9	WELL-LIVING INSURANCE TELEPHONE CENTER	3455	C-3	SNACK STAND (SNACK STAND)	3556	C-3	WATERFRONT TRAILER			
81	E-3	ENL MESS (SUPPACT)	3122	D-4	PIER DOCK No. 1	3279A	E-3,4	STEAM PRESS REDUCTION STA.	3455	C-3	COMMISSARY (DECA)	3456	C-3	SPIT SERVE ICE CREAM	3557	C-3	PIER 1 GUARD SHACK/VENDING SHELTER			
82	E-3	ELECTRONICS SHOP	3145	B-5	GOLF DRVG RANGE (250,000SF)	3280	B-6	BACHELOR OFFICERS QTRS	3456	B-6	ADMIN. STORAGE-SONDER HALL	3457	D-5	SUNDAY SCHOOL & ORG. MEETING BLDG.	3558	C-4	GUARD SHACK/VENDING SHELTER			
82	E-3	ELECTRONICS SHOP	3146	C-4	GOLF COURSE-225.000 SF	3282	A-7	WEAPONS TRAINING FAC. (FTC)	3462	A-7	OPERATIONAL TRAINING FAC. (FLETRACEN)	3459	D-5	SUNDAY SCHOOL & ORG. MEETING BLDG.	3559	C-6	GUARD SHACK/VENDING SHELTER			
84	D-2	TOILET / SHOWER FACILITY	3148	C-4	GOLF SHOP STORE	3283	B-6	PLAYING COURTS (TENNIS)	3463	D-6	OPERATIONAL TRAINING FAC. (FLETRACEN)	3463	D-8	MARINE LOADOUT-CONTROL BLDG	3560	C-6	GUARD SHACK/VENDING SHELTER			
86	E-6	PWD HSE-ELECTRICS & COMPRESSED AIR	3151	D-5	SPECIAL SERVICES ISSUE OFFICE	3284	G-13	PIER 13	3464	G-13	PIER 13	3472	D-8	MARINE AREA (FTC)	3561	C-6	GUARD SHACK/VENDING SHELTER			
86	E-6	SIMA MAINTENANCE	3151	F-5	PIER 1	3285	E-3	BUS SHELTER	3465	E-3	BUS SHELTER	3474	B-3	MARINE AREA (FTC)	3562	C-7	GUARD SHACK/VENDING SHELTER			
87	D-5	REGIONAL SUPPORT OFFICE	3152	F-5	PIER 2	3286	E-3	BUS SHELTER	3466	E-3	BUS SHELTER	3473	F-13	GYMNASIUM	3563	C-9	GUARD SHACK/VENDING SHELTER			
93	D-5	PROJECT HANDICLASP WAREHOUSE	3154	E-6	PIER 4	3287	E-4	BUS SHELTER	3467	E-4	BUS SHELTER	3478	D-8	BOSC GENERAL OFFICE (ADMIN. OFFICE)	3564	C-9	GUARD SHACK/VENDING SHELTER			
93	D-5	SUPSHIP	3156	E-6	PIER 5	3288	E-5	BUS SHELTER	3468	E-5	BUS SHELTER	3479	D-10	GUARD SHACK GATE-3B	3565	M-12	GUARD SHACK/VENDING SHELTER			
92	D-2	NAVY RELIEF THRIFT SHOP	3158	E-7	BERTHING PIER 6	3289	E-5	BUS SHELTER	3469	E-5	BUS SHELTER	3480	C-10	NL RECREATION BOWL ROOM	3566	C-10	HAZMAT CENTER			
95	D-4	FITNESS-HBURPCENNC ELEC./COMMS MAINT	3159	E-7	BERTHING PIER 7	3291	E-6	BUS SHELTER	3470	C-8	CONCRETE STORAGE	3481	C-11	HAZ/MAT RECYCLE FACILITY	3567	B-7	ELECTRICAL SUBSTATION			
95	D-4	ARMORY	3160	E-7	BERTHING PIER 8	3292	E-6	BUS SHELTER	3471	C-8	CONCRETE STORAGE RING (DRMO)	3482	F-10	HAZ. WASTE WAREHOUSE	3568	C-11	SECURITY BUILDING			
96	D-4	NAVSURFWARCENDIV PORT HUENEME	3161	F-12	BERTHING PIER 9	3293	E-6	BUS SHELTER	3472	D-8	MAG. STORAGE (DRMO)	3483	D-10	NEX CAR WASH	3569	C-11	RECYCLE ADMIN. OFFICE			
99	C-2	EXCHANGE SERVICE OUTLETS (NEXCEN)	3162	F-12	BERTHING PIER 12	3294	E-6	BUS SHELTER	3473	D-8	UTILITY ENCLOSURE	3484	E-8	UTILITY SERVICE CENTER	3570	C-11	RECYCLE ADMIN. OFFICE			
99	C-2	STORAGE-CONTAINER	3163	F-12	BERTHING PIER 13 & 14	3295	E-6	BUS SHELTER	3474	D-8	PERSONAL PROPERTY ADMIN. BLDG	3485	D-8	UTILITY SERVICE CENTER	3571	C-11	RECYCLE ADMIN. OFFICE			
117	D-4	SERVMART	3164	F-12	BERTHING PIER 15 & 16	3296	E-6	BUS SHELTER	3475	D-8	WELL-LIVING INSURANCE TELEPHONE CENTER	3486	D-8	UTILITY SERVICE CENTER	3572	C-11	STORAGE SHED			
118	D-4	NAVAL PERSONNEL OFFICE (PWC)	3167A	D-3	PUBLIC QUARTERS B	3297	E-6	BUS SHELTER	3476	C-9	COMMISSARY (DECA)	3487	F-13	EXPLOSIVE STORAGE MAGAZINE	3574	C-11	CONVEYOR SHELTER			
118	D-4	CONSTRUCTOR/ADOP	3167B	D-3	PUBLIC QUARTERS A	3298	E-6	BUS SHELTER	3477	B-6	ADMIN. STORAGE-SONDER HALL	3488	C-13	STORAGE SHELTER	3575	B-11	PUMP RESERVOIR			
121	D-4	PWD ADMIN BUILDING	3200	B-8	WATER STORAGE TANK PORTABLE	3401	B-8	BUS SHELTER	3478	B-6	ADMIN. STORAGE-SONDER HALL	3489	C-13	STORAGE STAGING AREA	3576	B-11	AMPHITHEATER			
125	D-4	PWD METAL & PLASTIC SHOP (SIMA)	3201	B-8	DETACHED GARGE PUBLIC QTRS	3402	B-8	BUS SHELTER	3479	C-8	CPRO WAREHOUSE	3490	D-8	MWR BOWLING ALLEY	3577	C-11	ENG PER UTILITY BLDG.			
126	D-4	PWD PIPING (SIMA)	3202	B-8	DETACHED GARGE PUBLIC QTRS	3403	B-8	BUS SHELTER	3480	C-8	CPRO WAREHOUSE	3491	C-8	CHEMICAL STORAGE BLDG.	3581	D-9	GENERAL PURPOSE WAREHOUSE			
126	D-4	ARCNAV LOG TRA DEPT	3203	B-8	BRIG W-1/D-2 CDPP HALL	3404	A-8	CPRO-INSPECTION BLDG. (FTC)	3481	C-8	CPRO, TACO (FAST FOOD REST.)	3492	C-11	HAZ/MAT OFFICE TRAILER	3582	D-9	BALLISTIC RECEIVER			
128	D-4	PASS AND I.D. OFFICE	3203	B-8	BRIG W-1/D-2 CDPP HALL	3407	C-3	AT&T	3498	C-11	HAZ/MAT STORAGE BLDG.	3583	F-10	MOLE (PIER GUARD VENTING SHELTER	3583	F-10	MOLE (PIER GUARD VENTING SHELTER			
128	D-4	QUALITY ASSURANCE OFFICE (SIMA)	3203	B-8	BRIG W-1/D-2 CDPP HALL	3408	D-11	AT&T	3499	C-11	HAZ/MAT OFFICE TRAILER	3584	F-12	HAZ WASTE CONTROL BLDG.	3584	F-12	HAZ WASTE CONTROL BLDG.			
128	D-4	MAIN BRACE (CLUB, COM OPEN)	3204A	C-8	BRIG W-1/D-2 CDPP HALL	3409	D-11	AT&T	3500	C-11	HAZ/MAT OFFICE TRAILER	3585	F-12	ENV WASTE CONTROL BLDG.	3585	F-12	ENV WASTE CONTROL BLDG.			
128	D-4	TRANSPORTATION STATION	3204B	C-8	BRIG W-1/D-2 CDPP HALL	3410	B-7	CRUISE FACILITY	3501	D-11	RECYCLE AWNING	3586	C-13	PUMP STATION #3	3586	C-13	PUMP STATION #3			
150	E-3	FLTMAGCOM PAC	3204C	C-8	BRIG W-1/D-2 CDPP HALL	3411	B-7	ACADEMIC BLDG (FTC) FIRE FIGHTG. SCH'L	3502	D-11	RECYCLE AWNING	3587	F-13	DOG KENNEL	3587	F-13	DOG KENNEL			
152	E-8	PWC TRANSPORTATION STATION	3205	C-5	BRIG W-1/D-2 CDPP HALL	3412	B-7	UTILITY PLANT (FTC)	3503	D-11	RECYCLE AWNING	3588	B-4	DENTAL ADMIN.	3588	B-4	DENTAL ADMIN.			
152	E-8	PWC TRANSFORMER STATION	3205A	C-5	BRIG W-1/D-2 CDPP HALL	3413	B-7	TOILET/LAUNDRY/LOCKER ROOM	3504	D-11	RECYCLE AWNING	3597	E-4	PUMP STATION #4	3597	E-4	PUMP STATION #4			
152	E-8	PWC TRANSFORMER STATION	3205B	C-5	BRIG W-1/D-2 CDPP HALL	3414	B-7	TRAINER 19F1-A	3505	D-11	RECYCLE AWNING	3600	C-13	PUMP STATION #13	3600	C-13	PUMP STATION #13			
152	E-8	PWC TRANSFORMER STATION	3205C	C-5	BRIG W-1/D-2 CDPP HALL	3415	B-7	FIRE FIGHTING TRAINER 19F1A	3506	D-11	RECYCLE AWNING	3601	F-11	CDU (ADMIN.)	3601	F-11	CDU (ADMIN.)			
152	E-8	PWC TRANSFORMER STATION	3205D	C-5	BRIG W-1/D-2 CDPP HALL	3415A	B-7	TRAINER 19F1-B	3507	D-11	RECYCLE AWNING	3602	F-12	PWD PER (UTILITY BLDG)	3602	F-12	PWD PER (UTILITY BLDG)			
196	D-10	ADMIN OFFICE (NAVSTA)	3205E	C-5	BRIG W-1/D-2 CDPP HALL (ENL MESS)	3415B	B-7	TRAINER 19F1-B2	3508	D-11	RECYCLE AWNING	3603	C-11	DRMO SHOP	3603	C-11	DRMO SHOP			
197	D-10	NAVAL CRIMINAL INVESTIGATIVE OFFICE	3212	C-1	SUBSTATION E	3415C	B-7	TRAINER 19F1-B3	3509	C-9	TRANSPORTATION ADMINISTRATION BUILD'G	3604	F-10	GALLEY STORAGE	3604	F-10	GALLEY STORAGE			
198	E-10	PWC MAINTENANCE SHOP	3213	D-10	ROAD CREEK BRIDGE	3415D	B-7	TRAINER 19F1-B4	3510	C-8	TRANSPORTATION AUTO REPAIR SHOP	3605	F-10	MOORING DRY DOCK	3605	F-10	MOORING DRY DOCK			
219	D-5	PWC PUMP STATION	3213A	F-11	WAREHOUSE	3416	B-7	TRAINER 19F4	3511	C-8	TRANSPORTATION AGB3380/B3350	3609	F-12	HAZ WASTE STORAGE FACILITY	3609	F-12	HAZ WASTE STORAGE FACILITY			
220	D-6	PWC PUMP STATION	3214	D-10	BRIDGE 7TH ST (CONCRETE)	3416A	C-8	INTRUCTORS STATION	3512	C-8	PICNIC CANOPY A(B3380/B3350)	3610	C-12	GUARDSHACK (PIER 12)	3610	C-12	GUARDSHACK (PIER 12)			
221	D-6	NAVAL CIVIL PERSONNEL MESS OPEN)	3215	B-10	SOFTBALL FIELD #1	3416B	C-8	CONFIDENCE/PLANNING CTR	3513	C-8	PICNIC CANOPY B(B3380/B3350)	3611	D-2	LAND BASED SHIP (L2)	3611	D-2	LAND BASED SHIP (L2)			
223	D-4	FITNESS CENTER -YE OLDE GYM-	3216	B-9	SOFTBALL FIELD #2	3416C	C-8	AEROBIC EXERCISE CTR	3514	B-6	PICNIC CANOPY C(B3380/B3350)	3612	D-2	GATE HOUSE (NEX)	3612	D-2	GATE HOUSE (NEX)			
223	D-4	GENERAL WAREHOUSE (DRMO)	3217	B-9	SOFTBALL FIELD #3	3416D	C-8	ISSUE WAREHOUSE (INTRAFLSUPPLY)	3515	B-6	PICNIC CANOPY D(B3380/B3350)	3613	F-12	HAZ WASTE STORAGE FACILITY	3613	F-12	HAZ WASTE STORAGE FACILITY			
223	D-4	GENERAL WAREHOUSE (DRMO)	3218	B-9	SOFTBALL FIELD #4	3416E	C-8	RECEIVING SWITCHING STATION/77	3516	B-6	PICNIC CANOPY E(B3380/B3350)	3614	C-3	ATM FEDERAL CREDIT UNION	3614	C-3	ATM FEDERAL CREDIT UNION			
223	D-4	AMUSEMENT CENTER (FDEC SERVICES)	3219	B-9	SOFTBALL FIELD #5	3416F	C-8	RECEIVING SWITCHING STATION/77	3517	C-3	ATM FEDERAL CREDIT UNION	3615	C-8	PWC PUMP HOUSE & SHED	3615	C-8	PWC PUMP HOUSE & SHED			
223	D-4	MARINER CLUB (OFF)	3220	B-10	AUTO GASOLINE STORAGE TANK	3417	E-8	SWITCHING STATION/77	3518	C-8	PICNIC CANOPY F(B3380/B3350)	3616	B-8	MATERIAL RECEIVING SHOP CODE 800	3616	B-8	MATERIAL RECEIVING SHOP CODE 800			
223	D-4	FAMILY ADVOCACY CENTER	3221	B-9	PLAYING FIELD (TRACK & FOOTBALL)	3418	D-8	RECEIVING SWITCHING STATION	3519	C-1	MWR BOWLING ALLEY	3617	B-8	MWR RECREATION STORAGE BLDG.	3617	B-8	MWR RECREATION STORAGE BLDG.			
223	D-4	ADMIN (SPAWAR)SSCSD)	3222	B-9	CHAPEL (LADIES ROOMS)	3419	F-12	VACANT	3520	B-8	MARINE STAGING CONTROL BLDG	3618	A-8	GATE HOUSE (GATE 1)	3618	A-8	GATE HOUSE (GATE 1)			
223	D-4	FAM SERV CTR & FLT & FAM SUP	3223	B-9	SOFTBALL FIELD #6	3420	D-7	FUEL OIL TANK	3521	C-8	NAVY LODGE	3619	C-3	GATE HOUSE (GATE 3)	3619	C-3	GATE HOUSE (GATE 3)			
223	D-4	FAM SERV CTR & CCAT	3224	C-11	SUBSTATION F	3421	D-8	FUEL OIL TANK	3522	B-8	OLY WASTE TREATMENT FACILITY	3620	C-3	GATE HOUSE (GATE 23)	3620	C-3	GATE HOUSE (GATE 23)			
223	D-4	FAMILY ADVOCACY CENTER	3225	D-8	SWITCHING STATION	3422	D-7	FUEL OIL TANK	3523	B-8	GUARD SHACK	3621	F-11	PIER 10	3621	F-11	PIER 10			
223	D-4	ADMIN (SPAWAR)SSCSD)	3226	D-8	SWITCHING STATION	3423	D-7	CO-GENERATION FACILITY	3524	B-8	GUARD SHACK	3622	F-11	GUARD SHACK	3622	F-11	GUARD SHACK			
223	D-4	FAM SERV CTR & FLT & FAM SUP	3227	B-10	SUBSTATION H															
265	C-2	NoSD ADMIN OFF.																		
265	C-2	CAAC ADMIN																		